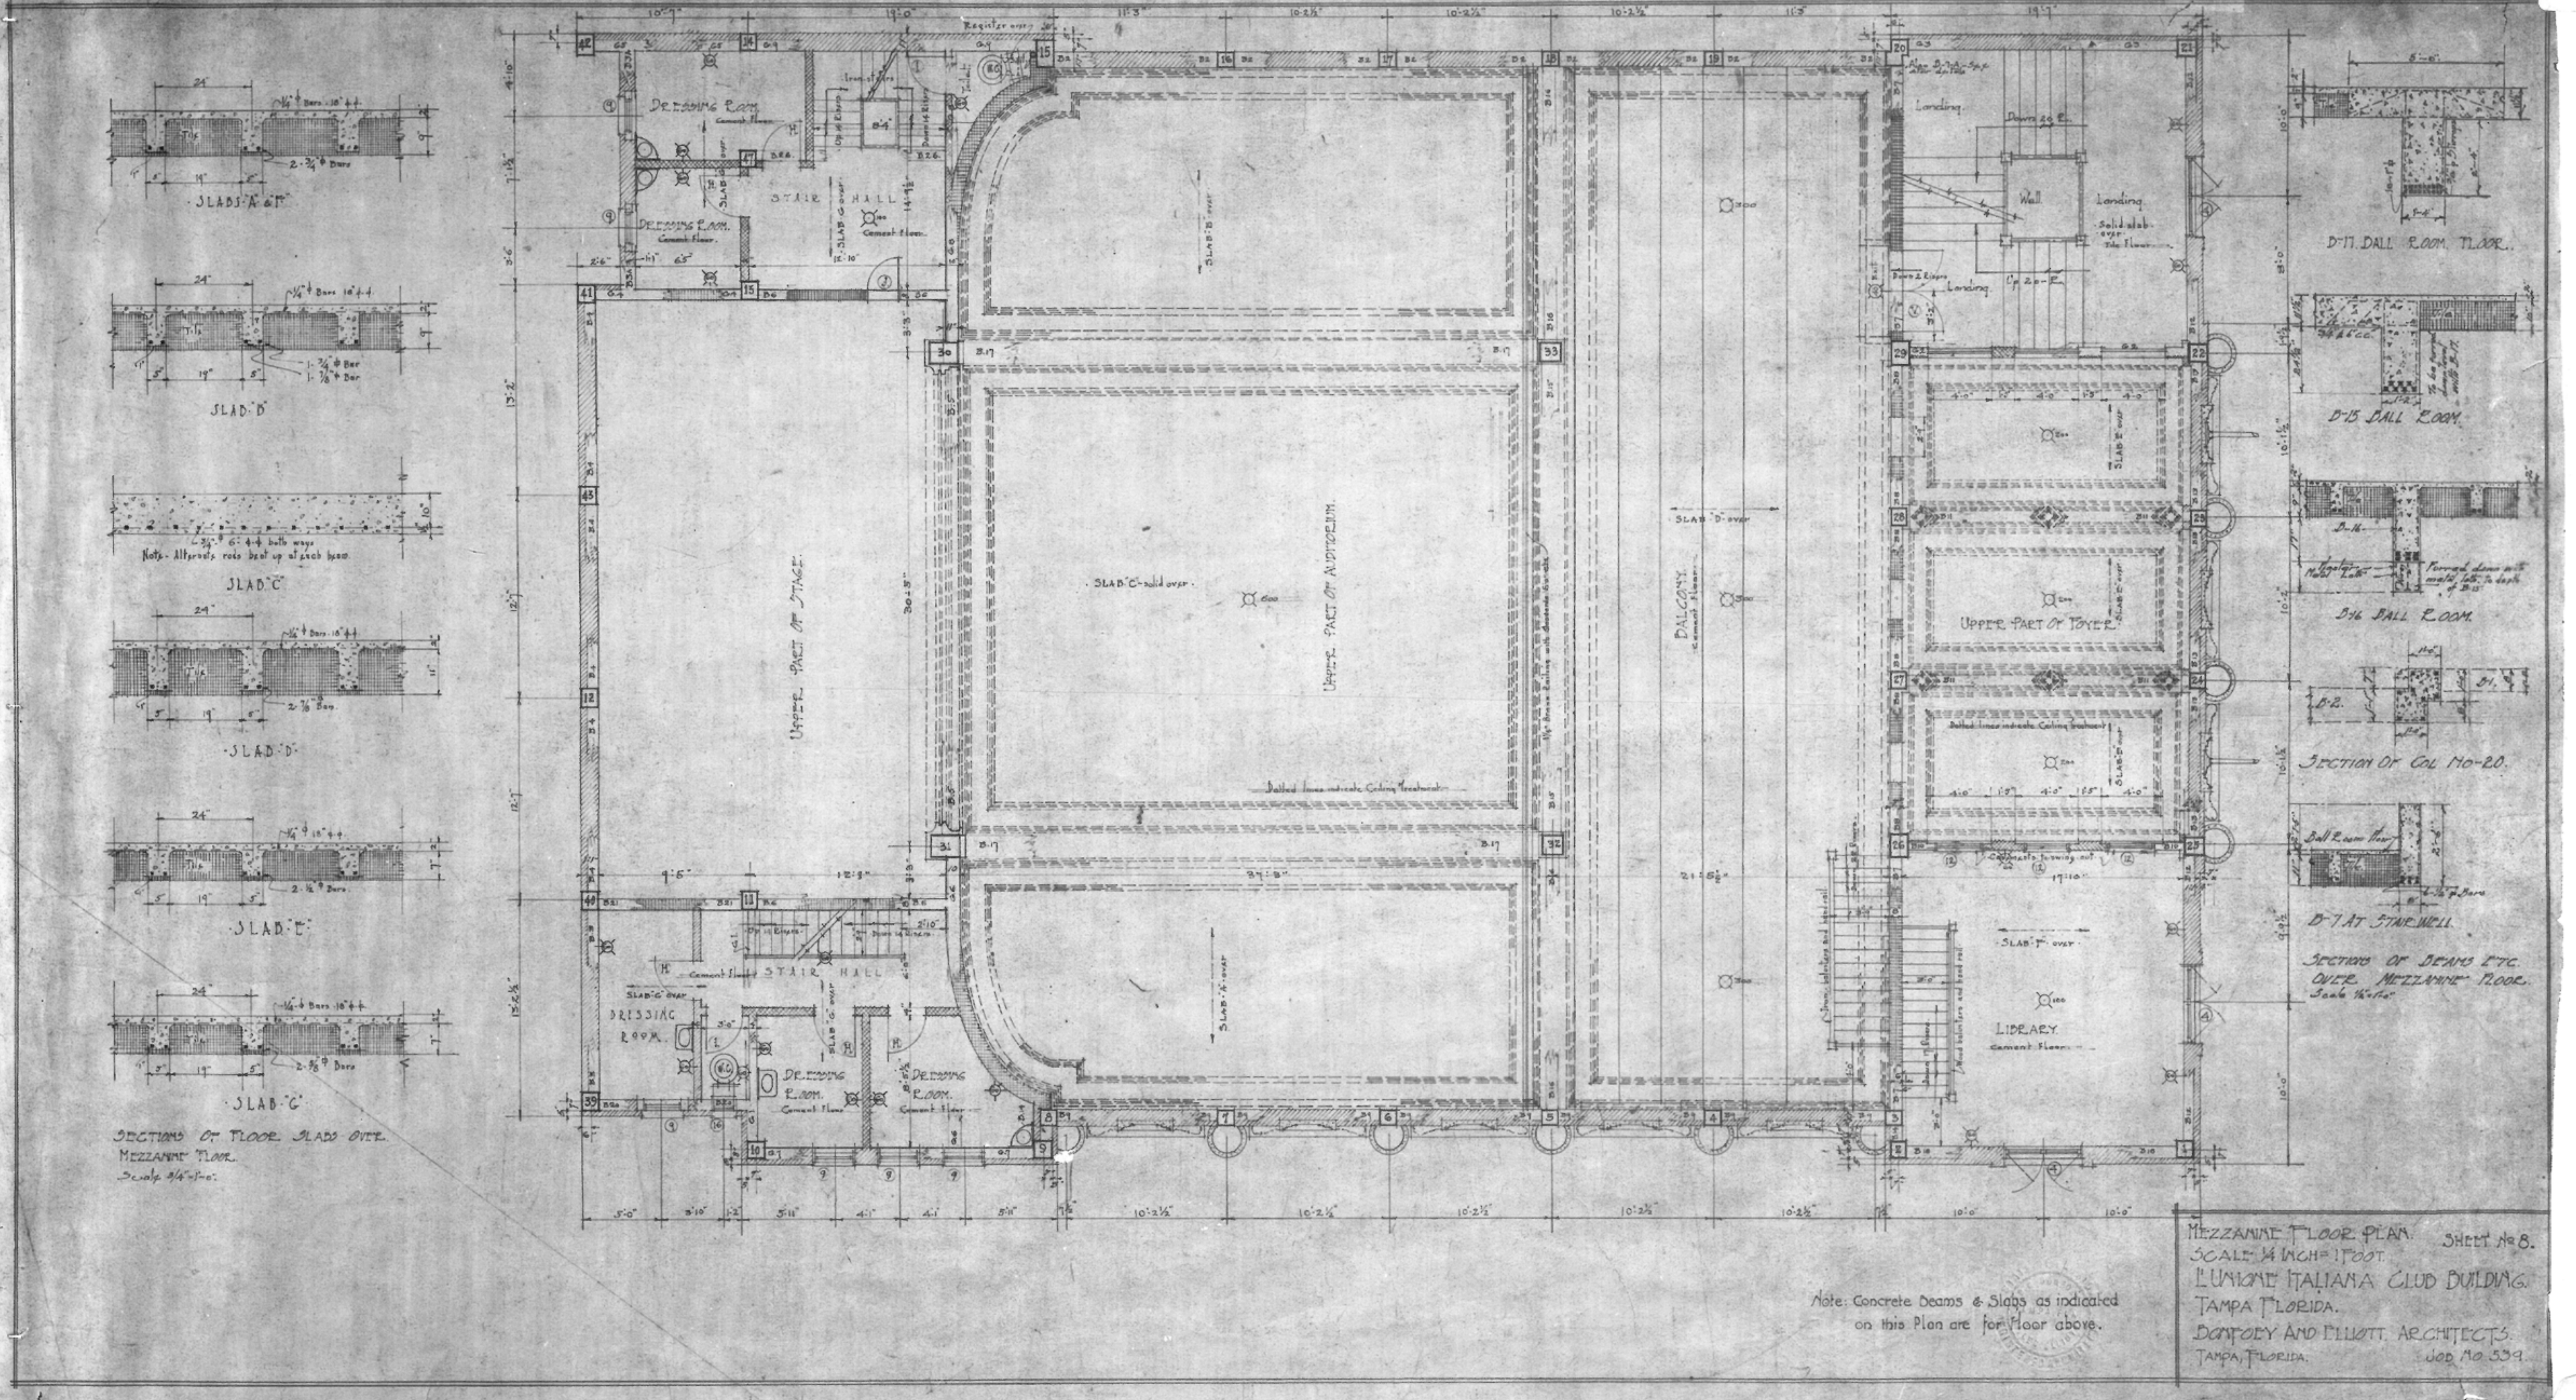
SLABS "A" & "F"
SLAB "B"
SLAB "C"
Note - Alternate rods bent up at each beam.
SLAB "D"
SLAB "E"
SLAB "G"
SECTIONS OF FLOOR SLABS OVER MEZZANINE FLOOR.
Scale 3/4"=1'-0".
DRESSING ROOM
Cement Floor.
STAIR HALL
Cement Floor.
Iron stairs
Register over
Toilet
UPPER PART OF STAGE
UPPER PART OF AUDITORIUM
SLAB "B" over
SLAB "C" solid over
SLAB "A" over
SLAB "D" over
SLAB "E" over
SLAB "F" over
SLAB "G" over
Dotted lines indicate Ceiling treatment
BALCONY
Cement Floor.
Landing
Down 20 R.
Up 20 R.
Down 2 Risers
Wall
Solid slab over Tile Floor
UPPER PART OF FOYER
LIBRARY
Cement Floor.
B-17 BALL ROOM FLOOR.
B-15 BALL ROOM.
B-16 BALL ROOM.
Furred down with metal lath to depth of B-15.
SECTION OF COL. NO-20.
Ball Room Floor
B-7 AT STAIR WELL.
SECTIONS OF BEAMS ETC. OVER MEZZANINE FLOOR.
Scale 1/2"=1'-0".
Note: Concrete Beams & Slabs as indicated on this Plan are for Floor above.
MEZZANINE FLOOR PLAN.
SHEET No 8.
SCALE 1/4 INCH = 1 FOOT.
L'UNIONE ITALIANA CLUB BUILDING.
TAMPA FLORIDA.
BONFOEY AND ELLIOTT ARCHITECTS.
TAMPA, FLORIDA.
JOB NO. 539.